## NOTES:

1. FIRE FIGHTING EQUIPMENT & ALL OF THE REQUIREMENTS OF THE FIRE SERVICE WILL BE INCORPORATED & WILL BE PROVIDED TO COMPLY WITHE THE EUROPEAN STANDARDS

No. BSEN3 & BS7863.

2. ALL WALL/PERIMETER FIXTURES TO A HEIGHT OF 2.1M

3. ALL FLOOR DISPLAYS TO A HEIGHT OF 1.5M

4. COUNTER HEIGHT 965MM

## FIRE SIGNAGE:

- EMERGENCY LIGHTING
- FIRE EXIT SIGNS
- FIRE EXIT SIGN WITH DIRECTIONAL ARROW
- FIRE EXIT SIGN WITH RUNNING MAN
- W — FIRE EXTINGUISHER - WATER
- CO2 — FIRE EXTINGUISHER - CO2
- F — FIRE EXTINGUISHER - FOAM
- FIRE BELL/SOUNDER
- SMOKE DETECTOR
- BREAK GLASS POINT
- F.P. FIRE ALARM PANEL
- F.D. FIRE DOOR
- F.A. FIRE ACTION SIGNAGE
- CAM SECURITY CAMERA

(FIRE EXTINGUISHER SIGNAGE TO BE PROVIDED AT EACH LOCATION)

## FIRE STANDARDS:

1. FIRE SAFETY RELATED SIGNS AND NOTICES ARE TO THE HEALTH AND SAFETY (SAFETY SIGNS & SIGNALS) REGULATIONS ACT 1996. THOSE THAT COMPLY TO BS 5499, PART 1, 1990 ALSO COMPLY

2. ILLUMINATED "EXIT" SIGNS ARE TO CONFORM TO BS2560

3. FIRE FIGHTING EQUIPMENT IS TO COMPLY WITH EUROPEAN STANDARDS BS EN3 AND BS 7863




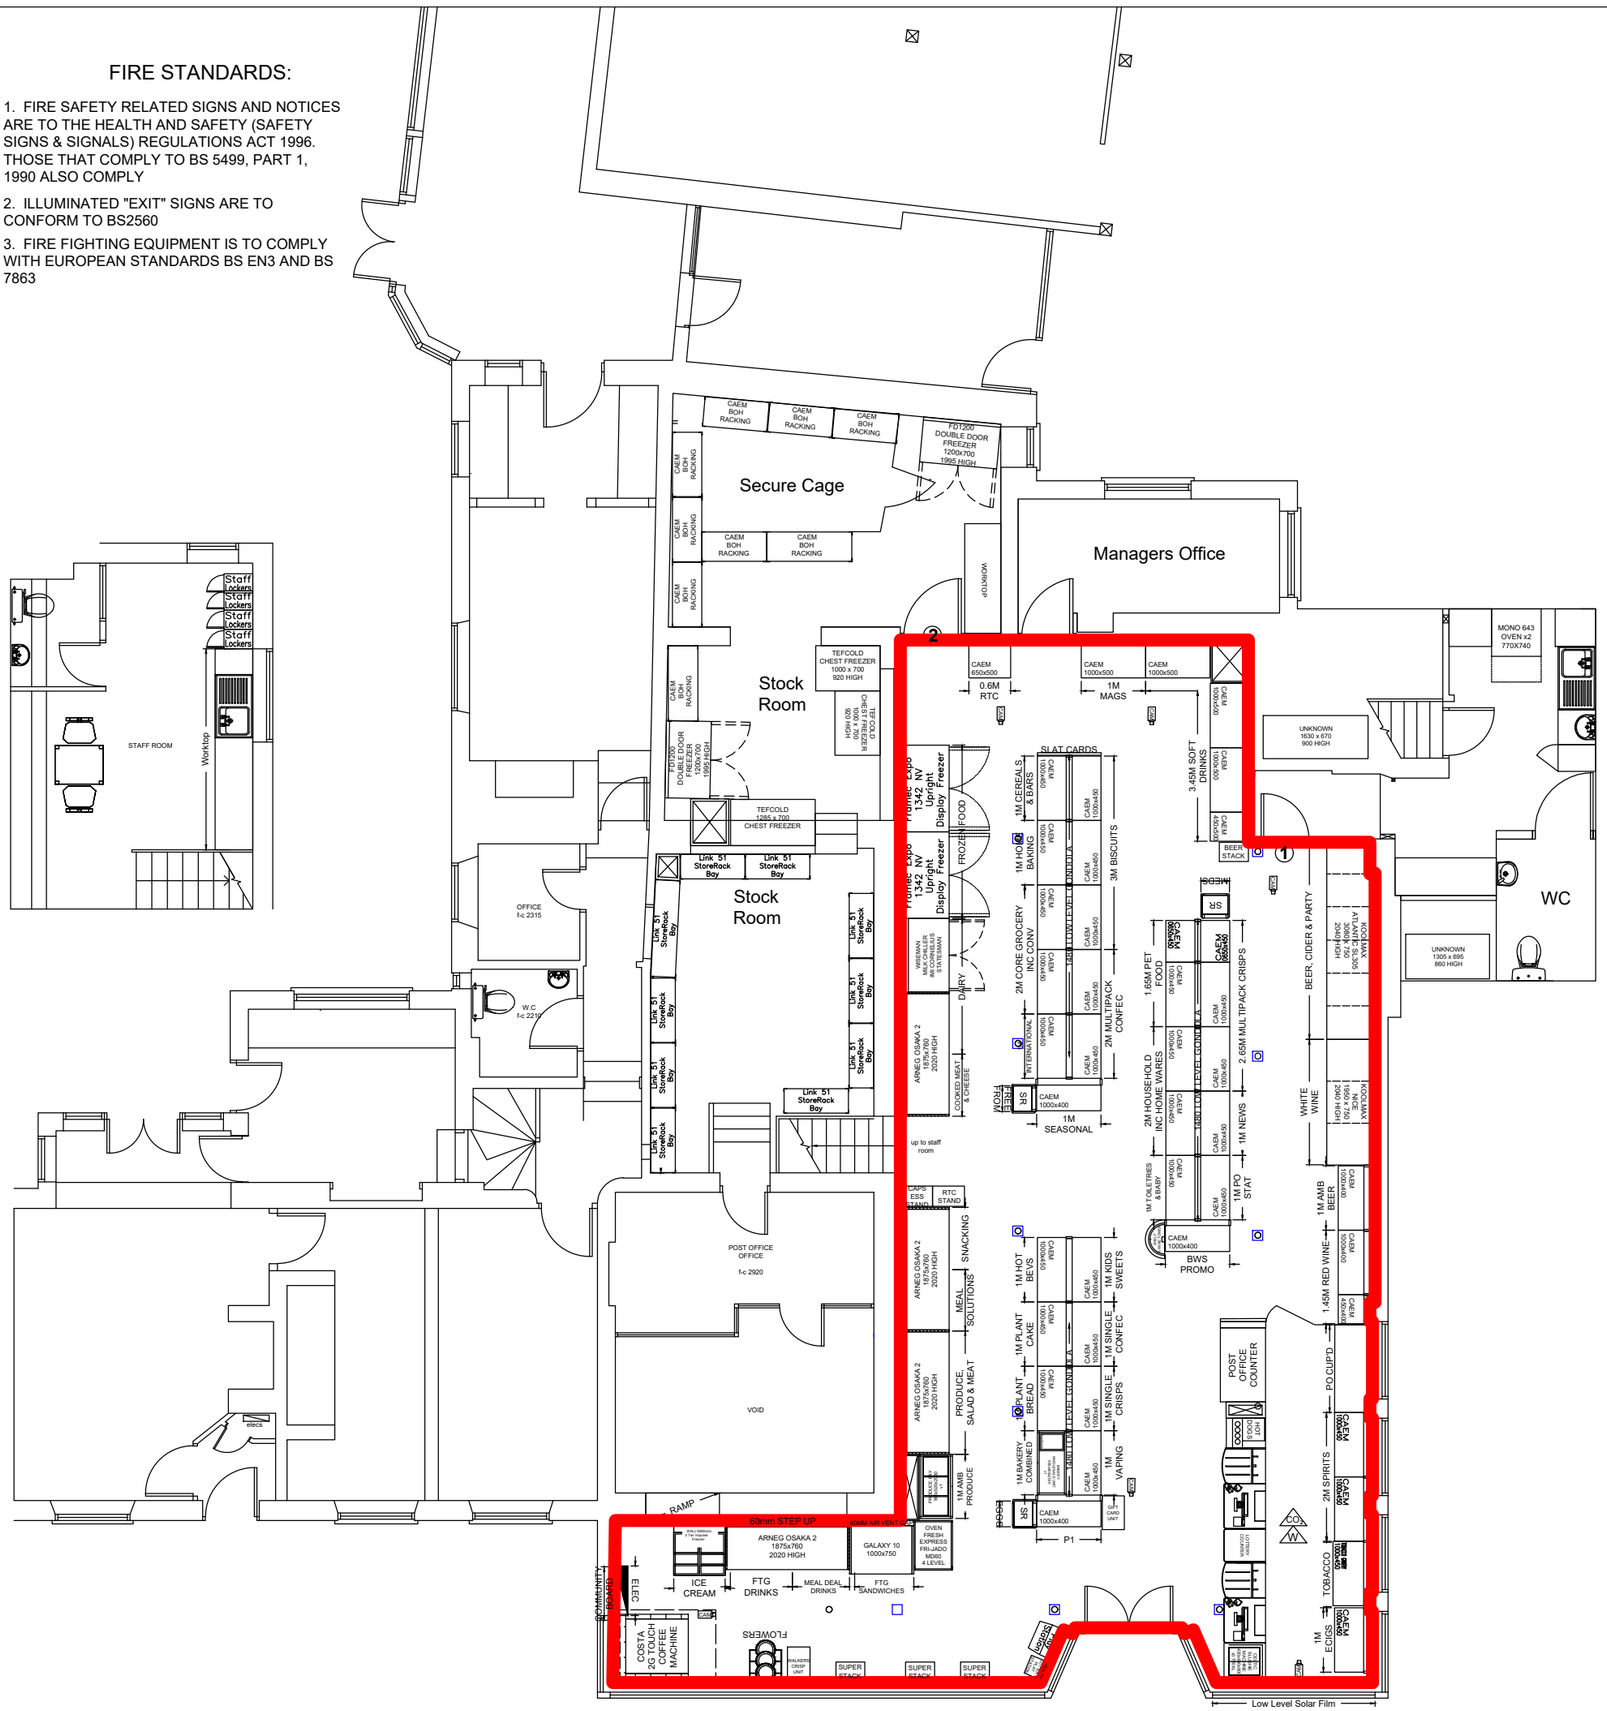


PROPOSED FLOOR PLAN

GONDOLA HEIGHT 1480MM

McColl's RETAIL GROUP

McColl's Martin's RS McColl


MCCOLLS RETAIL GROUP LTD
ASHWELLS ROAD
BRENTWOOD
ESSEX
CM15 9ST
TEL: 01277 372916
FAX: 01277 372151


PROJECT TYPE/DETAILS

ALCOHOL LICENCE APPLICATION

| Rev | Revision Details |
|---|---|
| A | ALC AP-LF-05/05/2023 |

| STORE NO: | REV No | A4 - 1:200<br>A3 - 1:100<br>A1 - 1:50 | EXISTING RETAIL |
|---|---|---|---|
| 1115 | A | | 1314 sq ft |

STORE NAME: Hempnall, The Street

PROPOSED RETAIL sq ft

ADDRESS
The Street
Hempnall
Norfolk
NR15 2AD

STORE TEL: 01508 498235

BoH AREA 755 sq ft

LICENSED RETAIL sq ft

POST OFFICE sq ft

| COM/PRO SEG DETAILS | GROC MATRIX | MM AREA |
|---|---|---|
| COMPANY: CV<br>PROMO: CN | 16 mtrs | DB |

| PROMOTION DETAILS | |
|---|---|
| PROMO END: | 2+ALC |
| PROMO MECHANICS: | 6 |
| ALCOHOL STACKS: | 4 |
| CRAZY BASE: | N |
| LOTTERY OLT? | Y |
| PLAYSTATION: | Y |
| RED BULL G/E: | N |
| GSK G/E: | N |
| SLUSH MACHINE: | Y |
| ATM: | INT |
| PHOTOCOPIER: | N |
| WINDOW POSTERS: | Y |
| WINE TOWER: | 1 |

AGREED BY:

CHIEF OPERATING OFFICER — SIGNATURE DATE

OPERATIONS DIRECTOR — SIGNATURE DATE

PROPERTY & DEVELOPMENT DIRECTOR — SIGNATURE DATE

GENERAL MANAGER - DEVELOPMENT — SIGNATURE DATE

GENERAL MANAGER - FOOD TO GO — SIGNATURE DATE

DRAWN BY
JENNY DOUGLAS

DRAWING DATE
24/07/2013